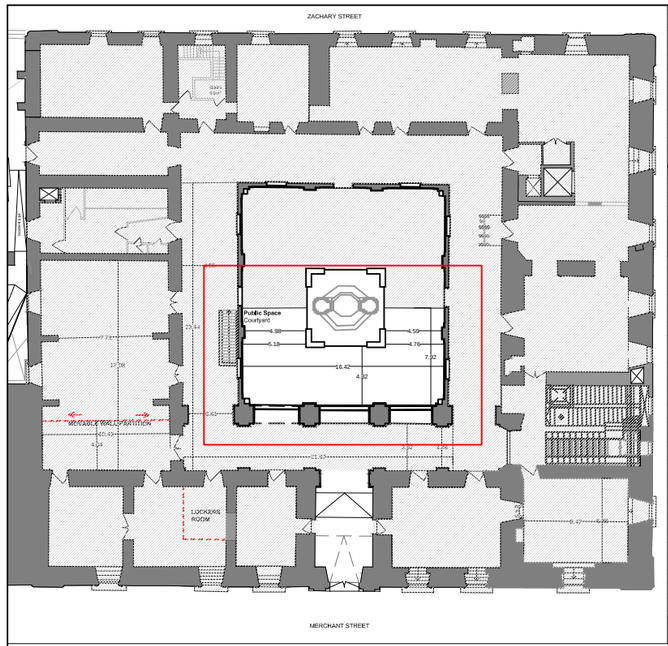

MUZA Plan Scale 1:5000

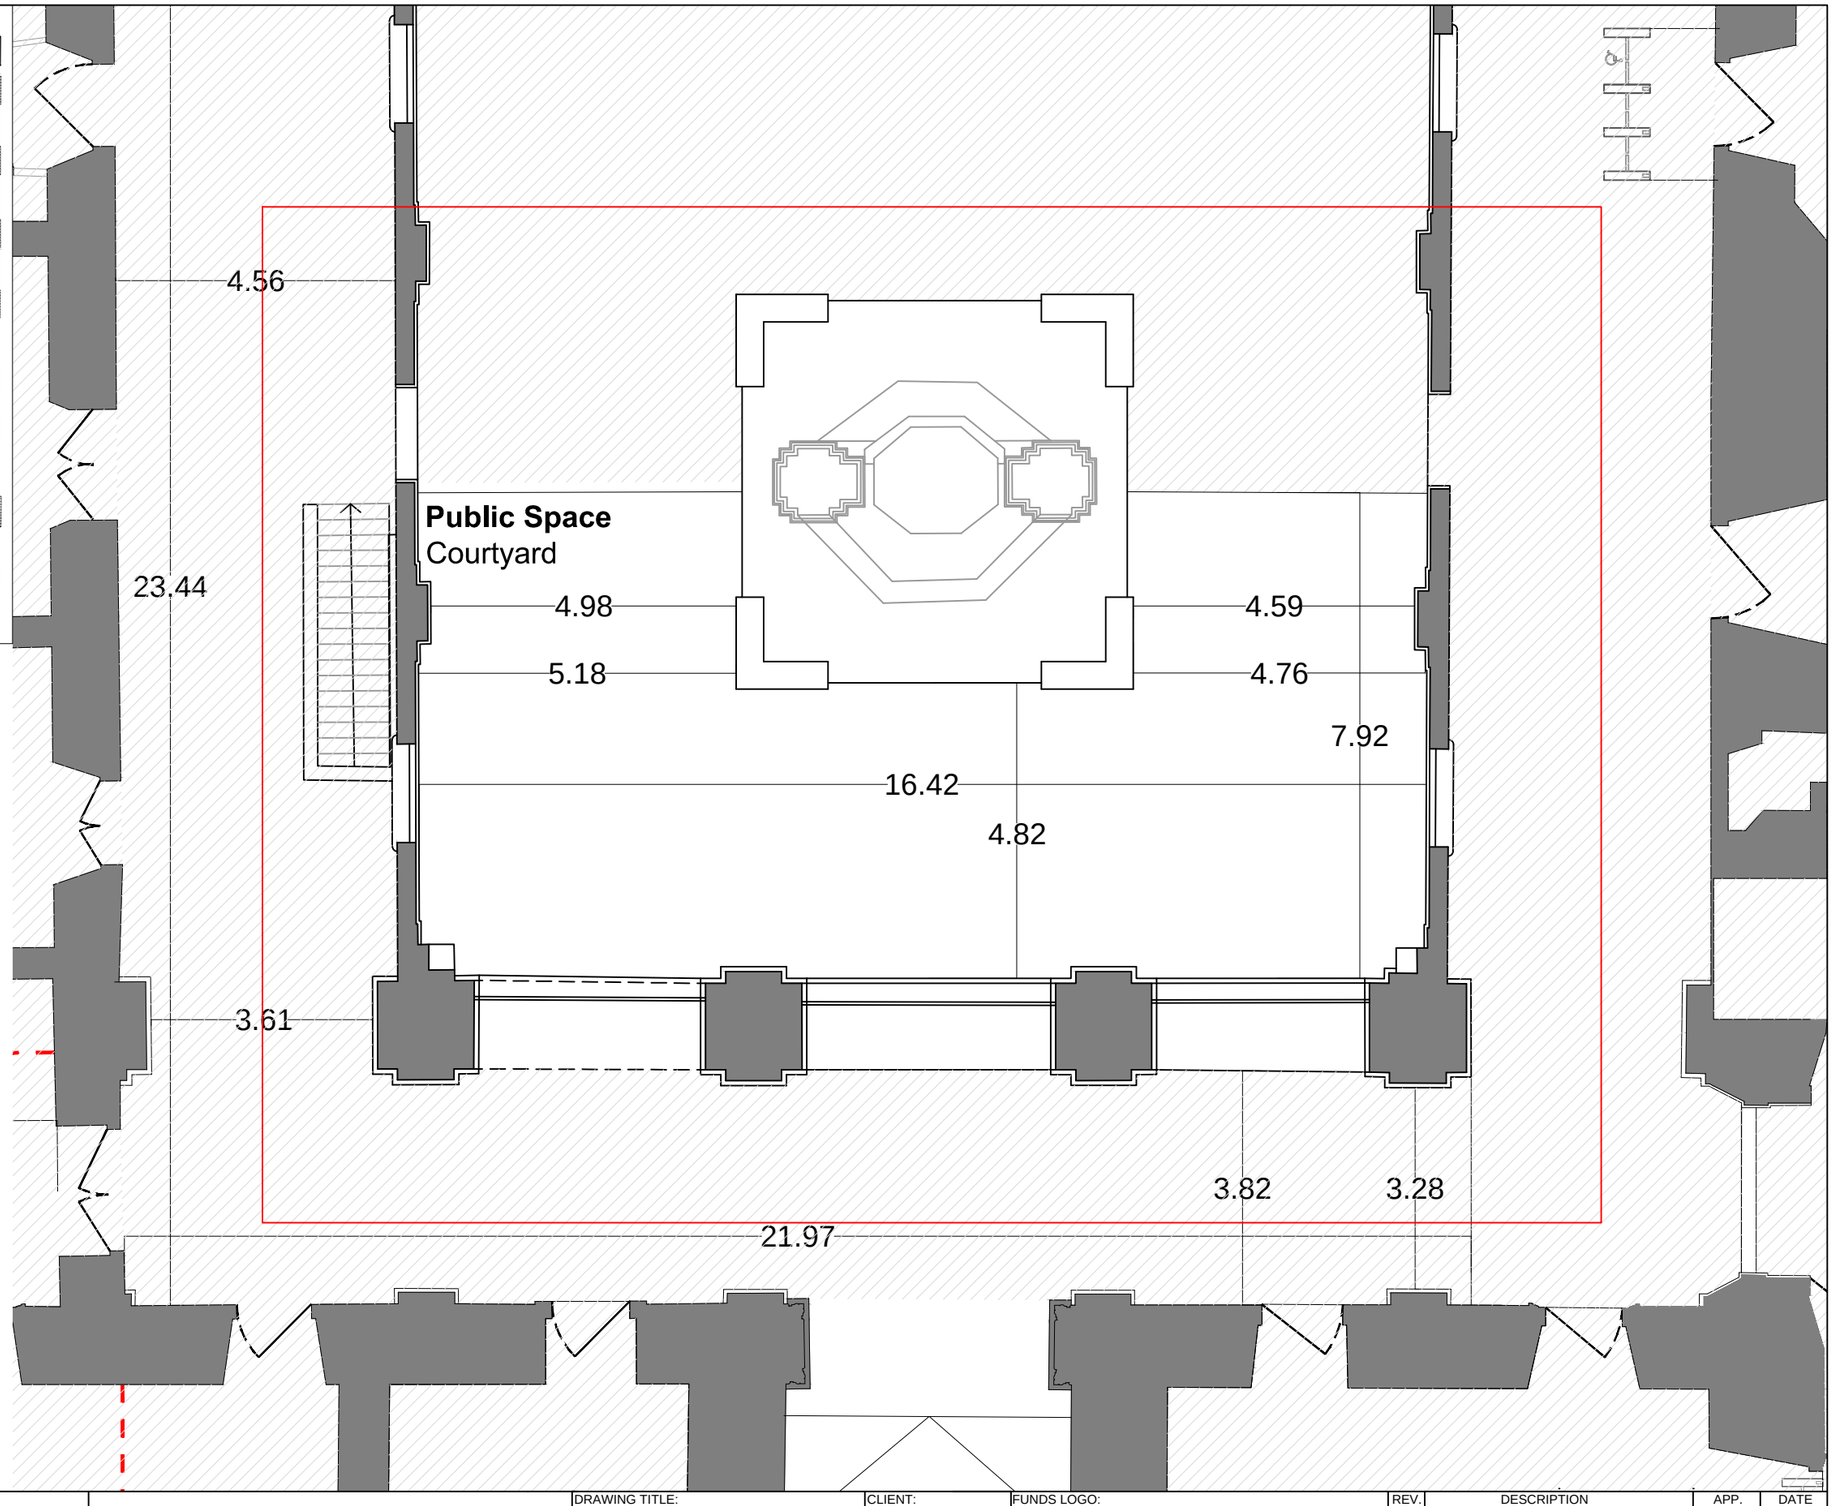

NOTE:

Copyright © Heritage Malta

Heritage Malta
The National Agency for Museums and Cultural Heritage
Patrimonju Malta - L-Agenzija Nazzjonali ghall-Muzewijiet u l-Wirt Kulturali
Tel : +356 22954000 Fax : +356 21222900 Email : info@heritagemalta.org Web : www.heritagemalta.org

DRAWING TITLE: Courtyard - Rental Venue		CLIENT: Heirtage Malta	FUNDS LOGO:
		SITE/LOCATION: MUZA	
ARCHITECT: *	DRAWN BY: *	CHECKED BY: *	
PROJECT NO.: *	DRAWING NO.: *	SHEET NO.: 1 of 1	
SCALE: 1/1000	DATE: 12/08/2019	REVISION: *	PAPER: A3

REV.	DESCRIPTION	APP.	DATE